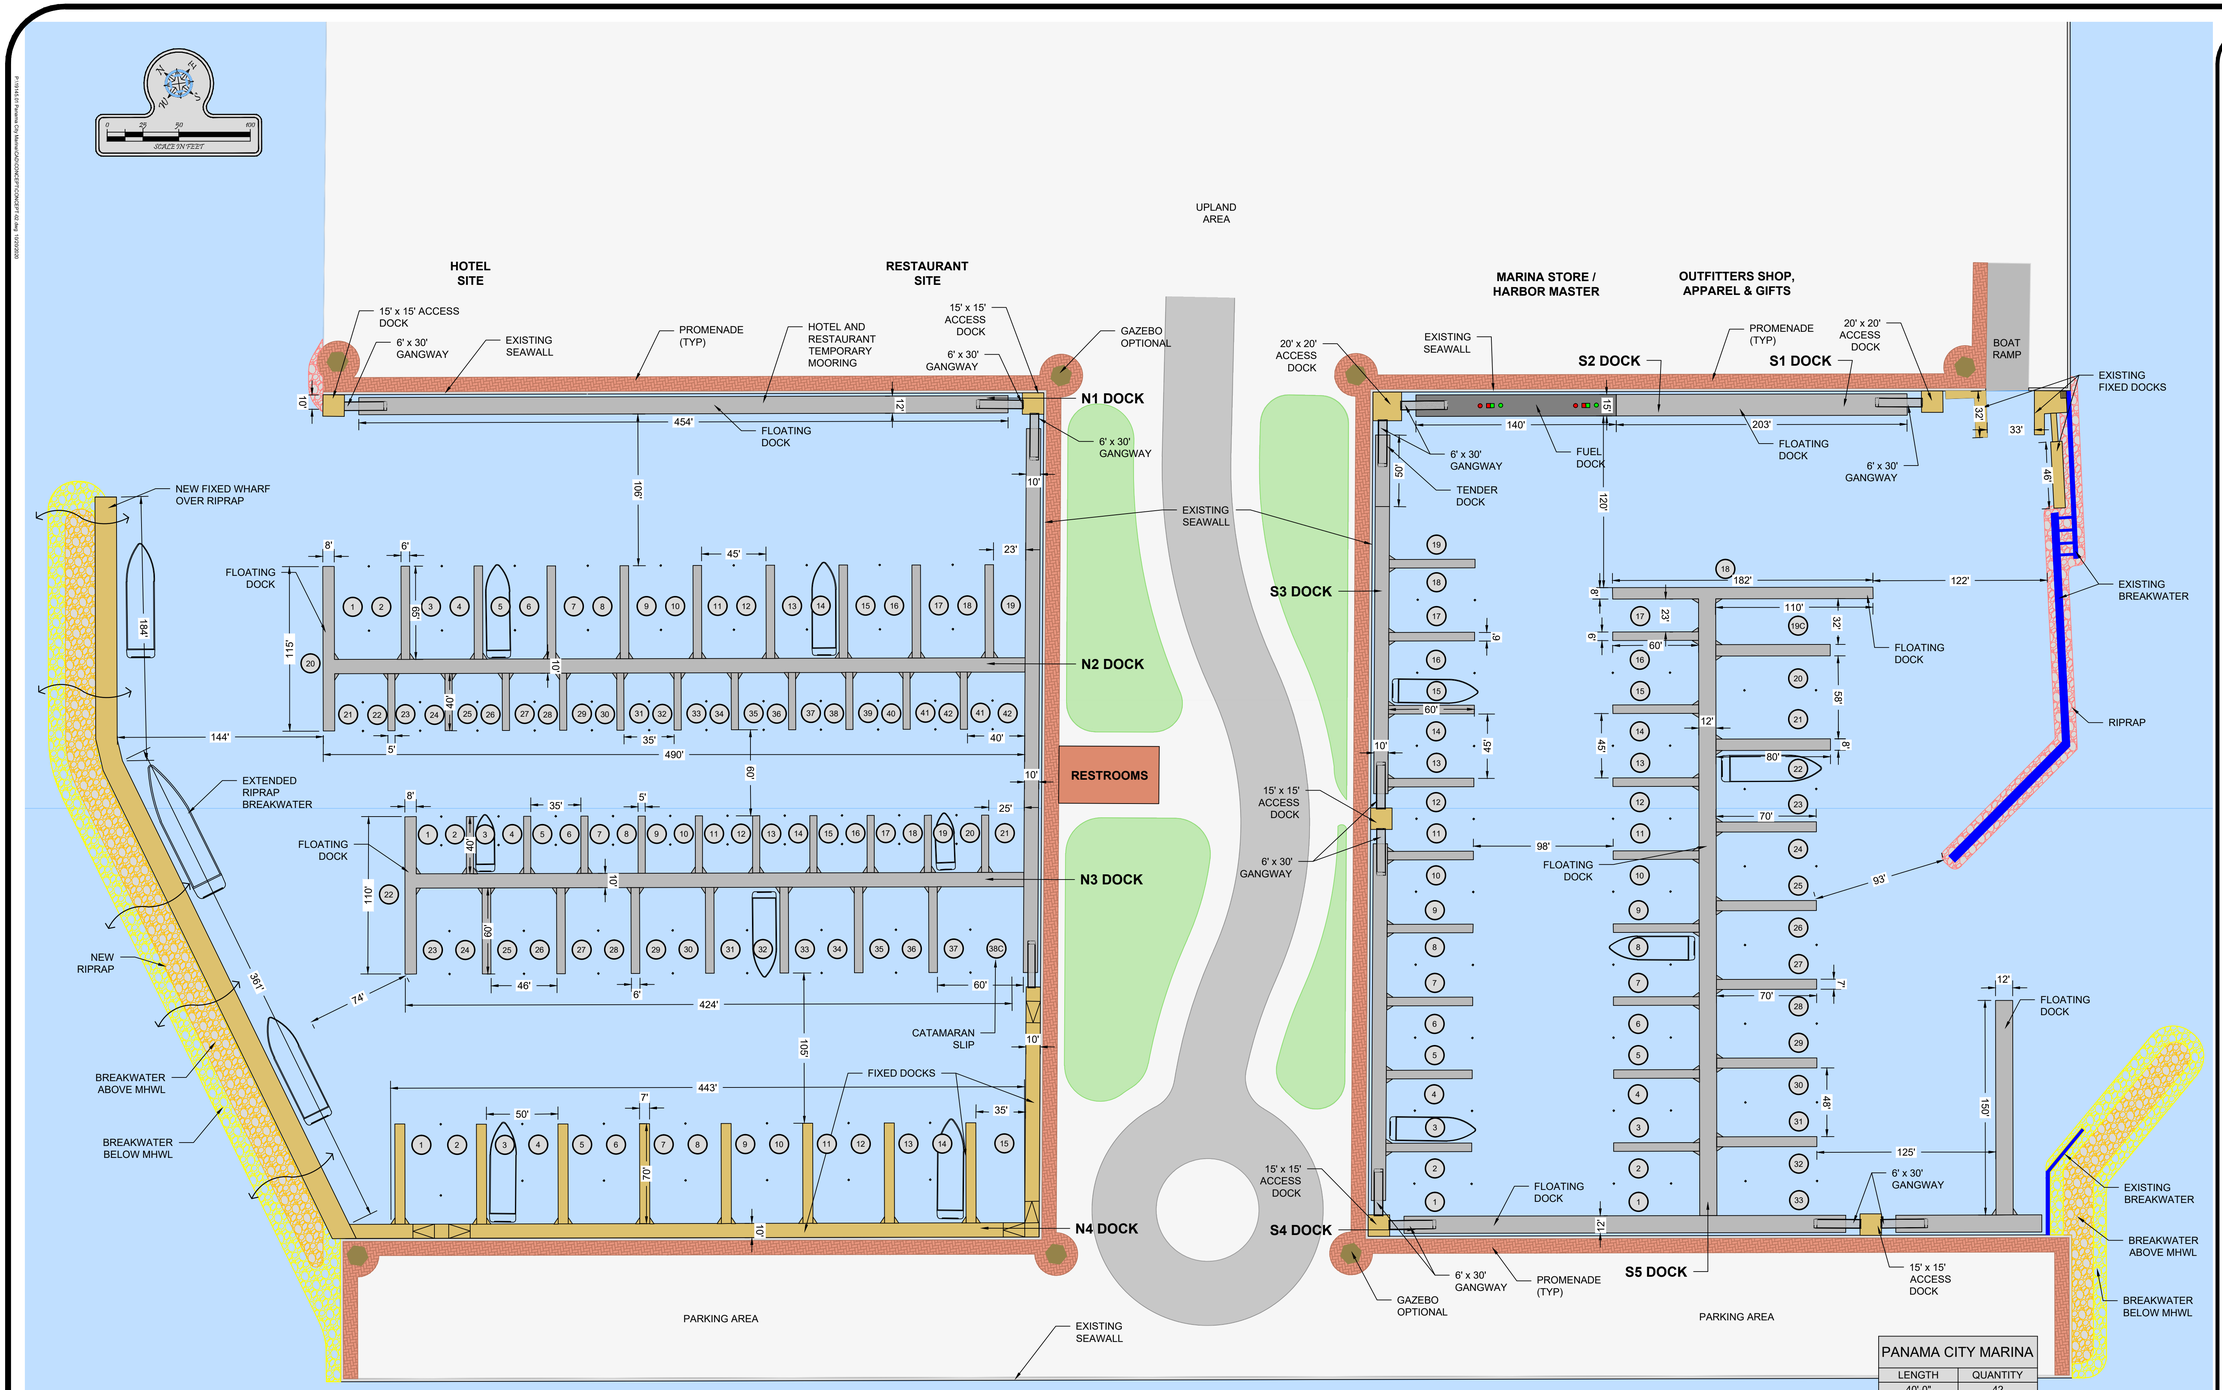

DRAFT

PANAMA CITY MARINA	
LENGTH	QUANTITY
40'-0"	42
60'-0"	52
65'-0"	23
70'-0"	27
80'-0"	4
TOTAL	148
SIDE TIE (LF)	850'
HOTEL / RESTAURANT	455'
FUEL DOCKS	200'
TENDER DOCK	50'
FIXED WAHRF	545'
TOTAL LINEAR DOCK	2,100'

PANAMA CITY MARINA
CONCEPT 02

TURRELL, HALL & ASSOCIATES, INC.
Marine & Environmental Consulting
3884 Exchange Ave. Suite B,
Naples, FL 34104-3732
Phone: (239) 643-1066
Fax: (239) 643-6632
email: tuna@thanaples.com

REVISED BY:	DATE:	CHANGED:

DRAWN BY: RMJ
REVIEWED BY: T.T.T
PROJECT: 19145.01
SHEET: 01
DATE: 10-12-20
SCALE: N/A
LAYOUT: 24X36 AER