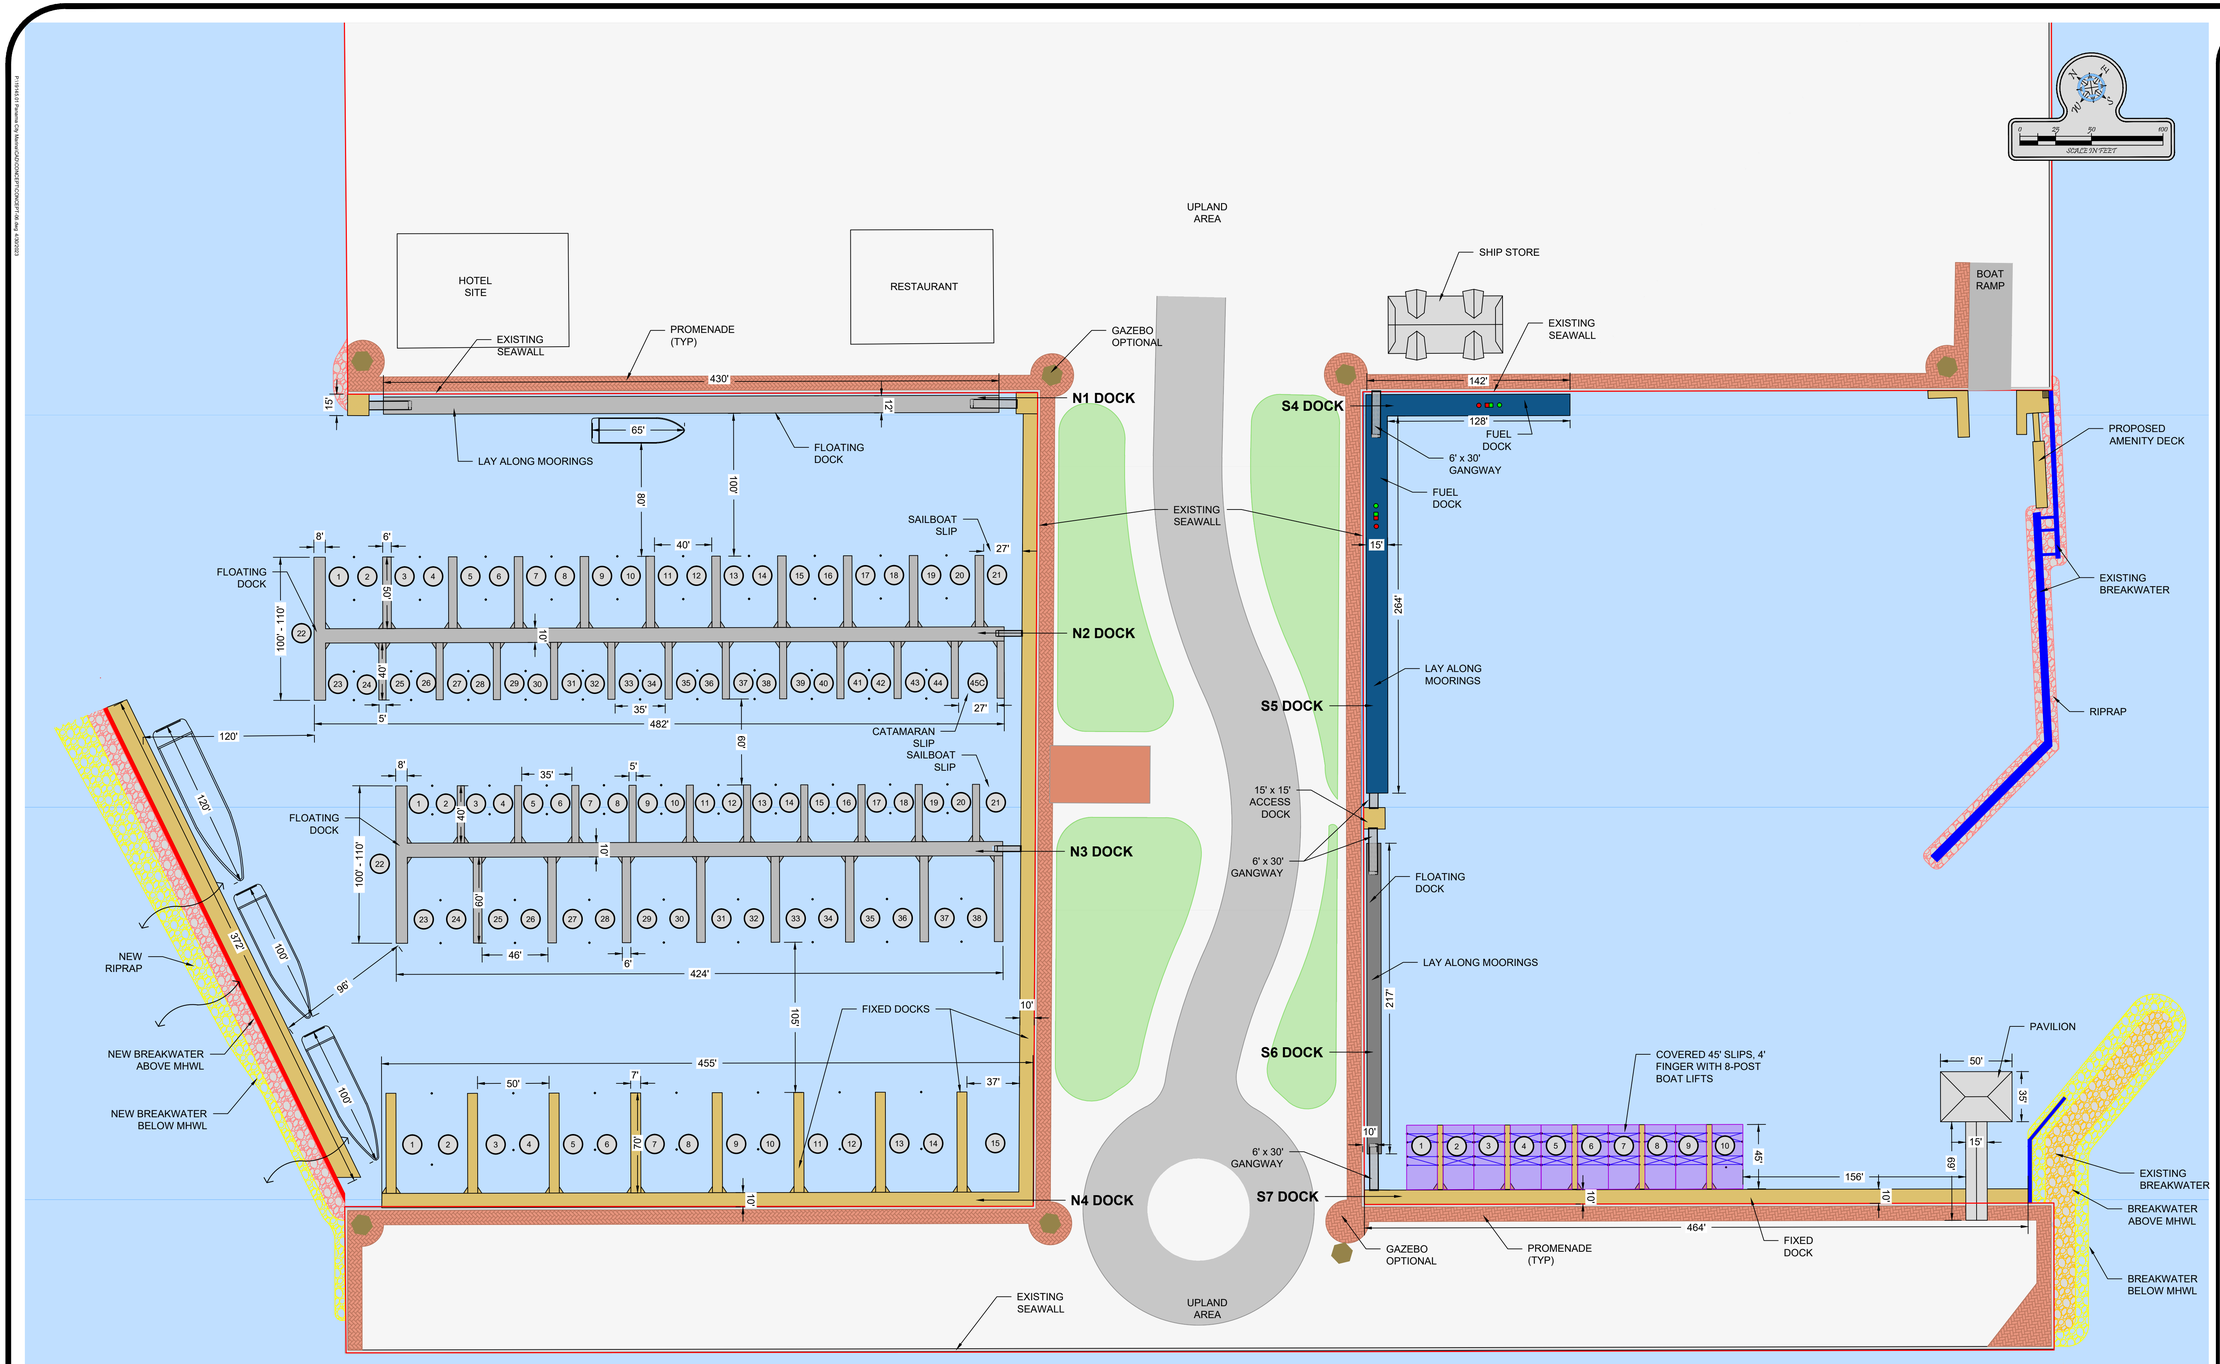

FIXED DOCK = 26,639 SF
FLOATING DOCK = 34,822 SF
COVERED WALK AND PAVILION = 2,783 SF

PANAMA CITY MARINA	
DOCK	LENGTH
FUEL LAY-ALONG	392
NORTH LAY-ALONG	986
SOUTH LAY-ALONG	1,087
TOTAL	2,465

PANAMA CITY MARINA		
LENGTH	QUANTITY	LINEAR FOOTAGE
40'-0"	44	1760
45'-0"	10	450
50'-0"	21	1050
60'-0"	16	960
70'-0"	15	1050
100'-0" - 110'-0"	2	220
TOTAL	108	5490

DRAFT

PANAMA CITY MARINA
CONCEPT 06

TURRELL, HALL & ASSOCIATES, INC.
Marine & Environmental Consulting
3584 Exchange Ave. Suite B,
Naples, FL 34104-3732
Phone: (239) 643-0166
Fax: (239) 643-6632
email: tuna@thanaples.com

REVISED BY:	DATE:	CHANGED:

DRAWN BY: RMJ
PROJECT: 19145.01
DATE: 04-30-23
SCALE: N/A
LAYOUT: CONCEPT 06
REVIEWED BY: T.T.T.
SHEET: 01