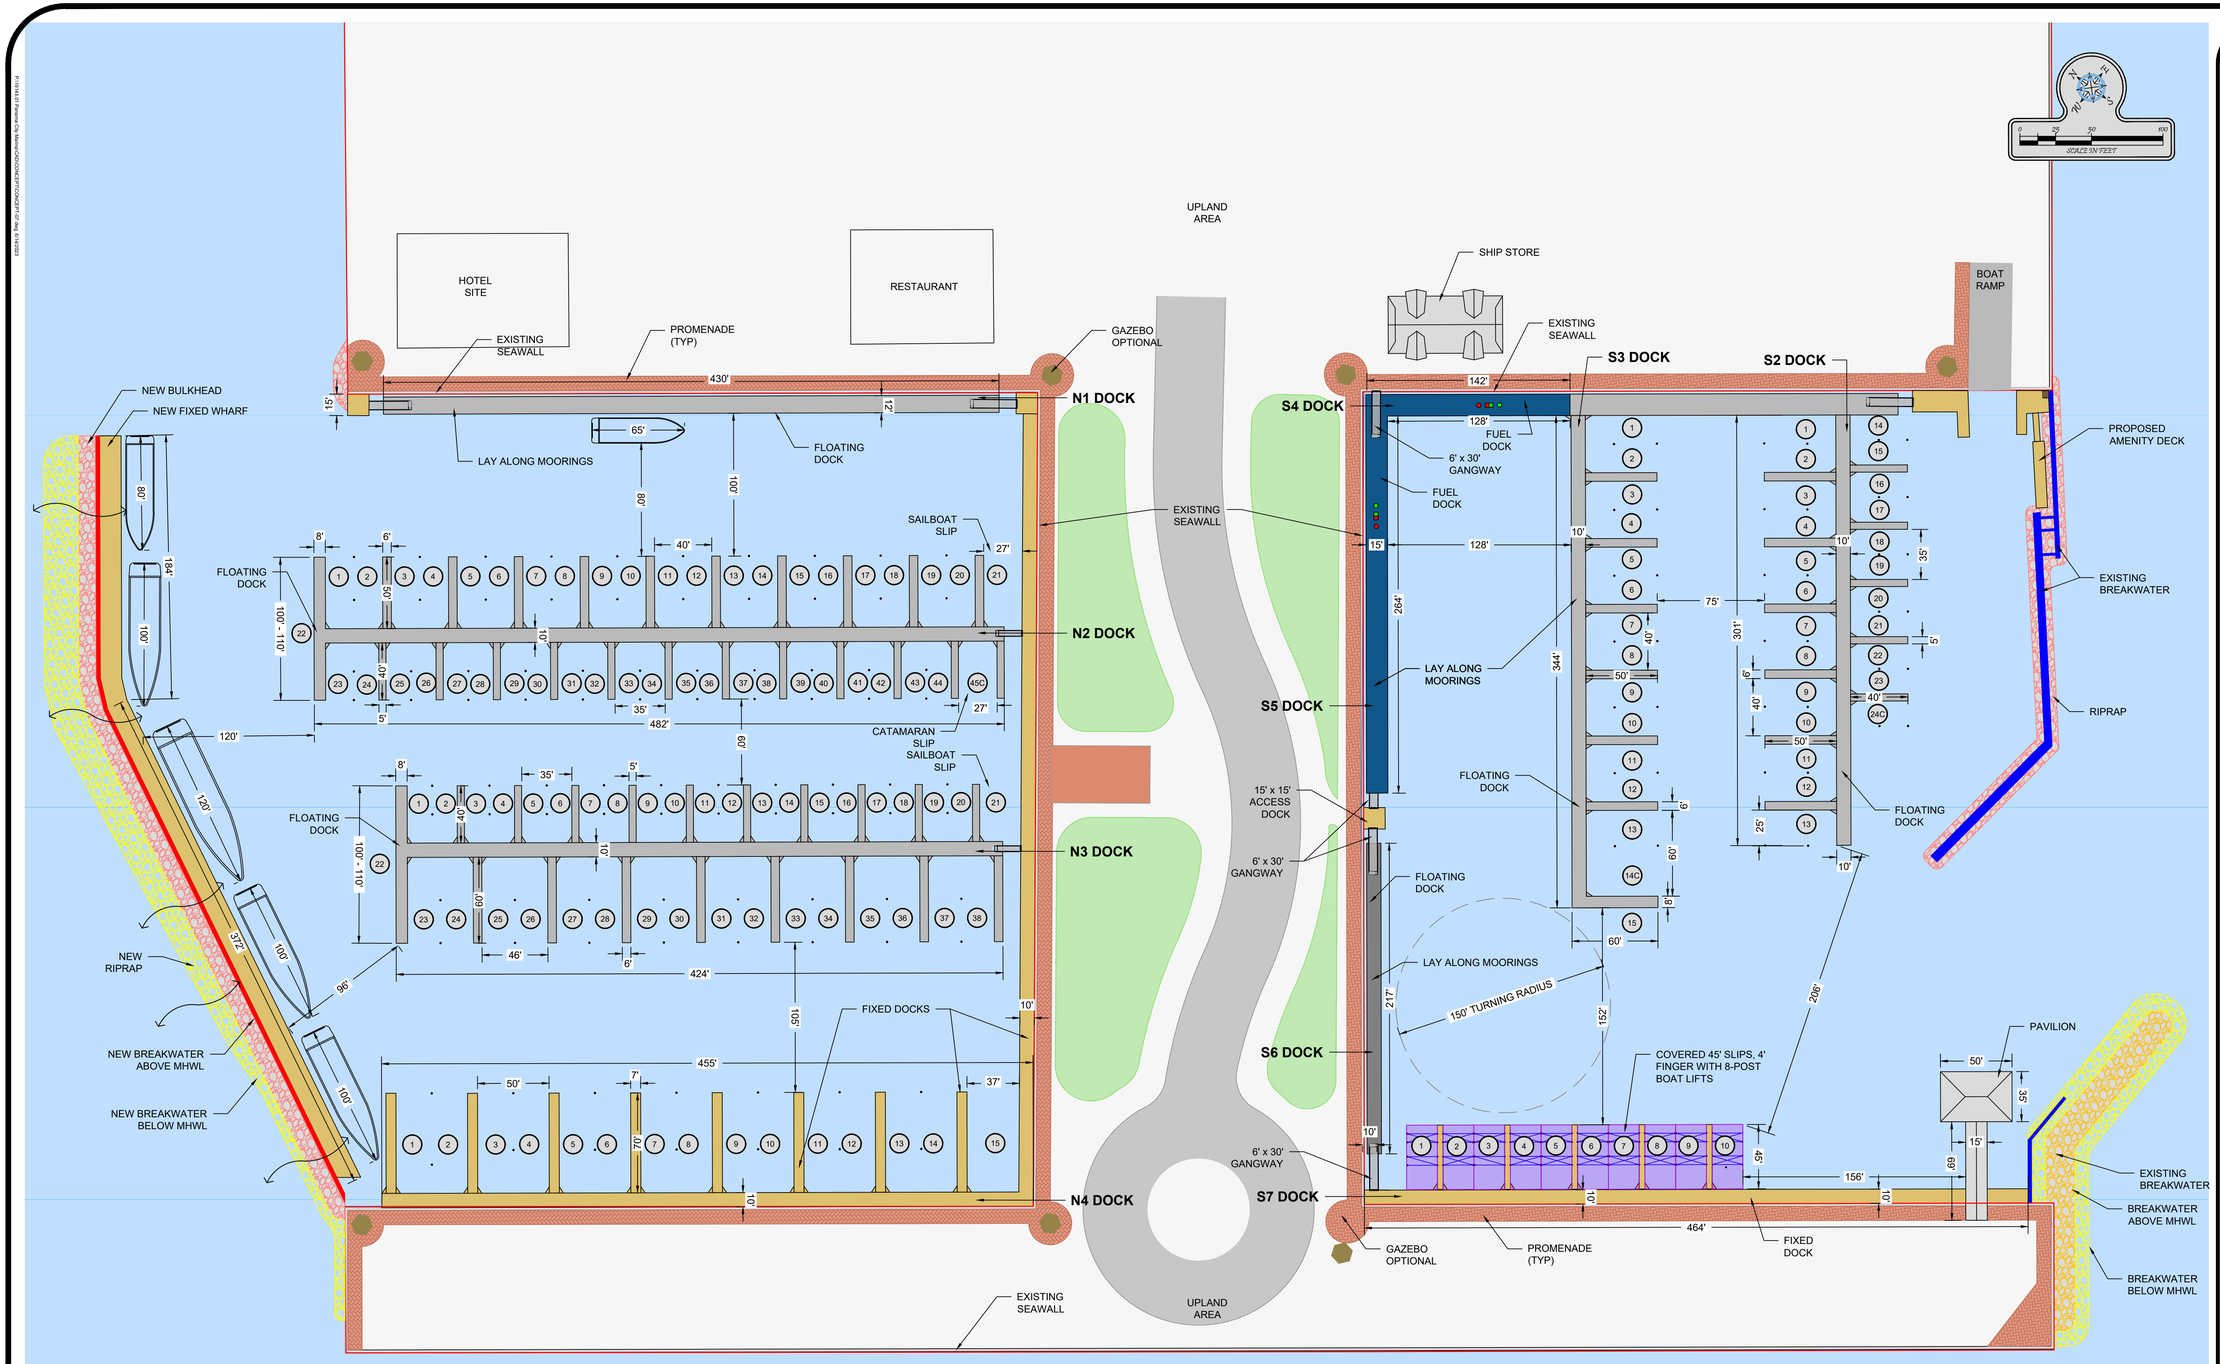

DRAFT

PANAMA CITY MARINA	
LENGTH	QUANTITY
40'-0"	55
45'-0"	16
50'-0"	48
60'-0"	16
70'-0"	15
75'-0"	1
85'-0"	1
95'-0"	1
100'-0" - 110'-0"	2
TOTAL	155

FIXED DOCK = 26,639 SF
FLOATING DOCK = 34,822 SF
COVERED WALK AND PAVILION = 2,783 SF

* LAY ALONG MOORING AREAS MAY BE USED FOR ANY SIZE VESSEL AND WOULD ACCOMMODATE UP TO APPROX. (45) 30 FT BOATS, (25) 50 FT BOATS, OR SEVERAL LARGER BOATS UP TO 100 FT+.

PANAMA CITY MARINA
CONCEPT 07

TURRELL, HALL & ASSOCIATES, INC.
Marine & Environmental Consulting
3584 Exchange Ave. Suite B,
Naples, FL 34104-3732
Phone: (239) 643-0166
Fax: (239) 643-6632
email: tuna@thanaples.com

REVISED BY:	DATE:	CHANGED:

DRAWN BY: RMJ
PROJECT: 19145.01
DATE: 06-14-23
SCALE: N/A
LAYOUT: CONCEPT 07
REVIEWED BY: T.T.T
SHEET: 01