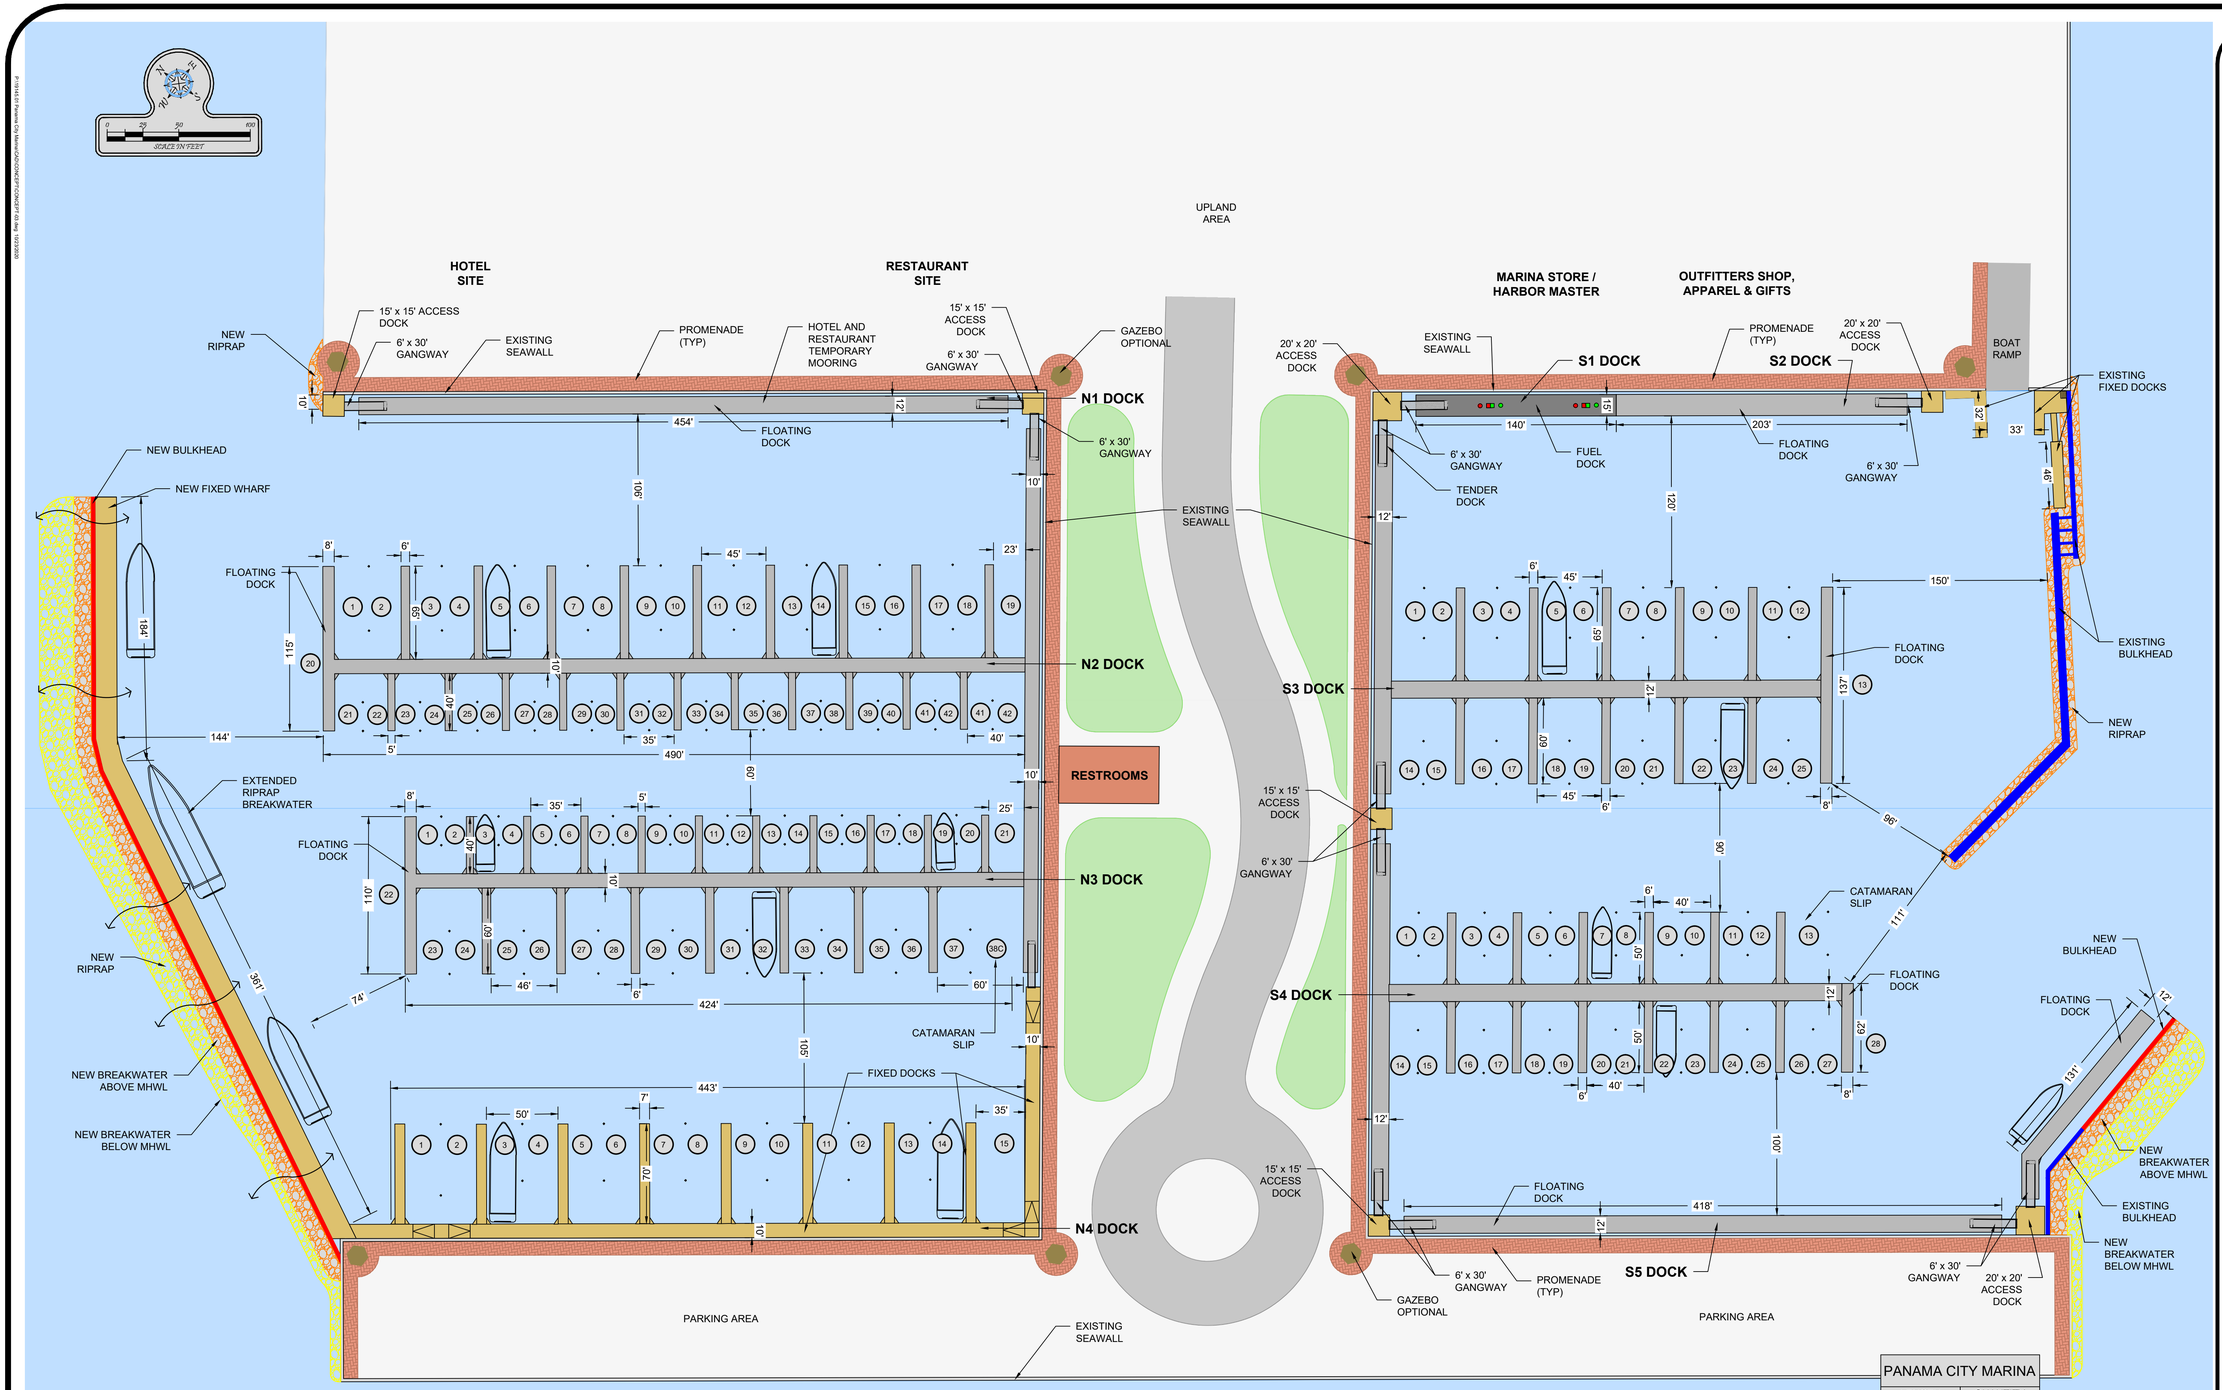

PANAMA CITY MARINA	
LENGTH	QUANTITY
40'-0"	45
50'-0"	28
60'-0"	28
65'-0"	31
70'-0"	15
TOTAL	147
SIDE TIE (LF)	1,087'
HOTEL / RESTAURANT	455'
FUEL DOCKS	140'
FIXED WHARF	545'
TOTAL LINEAR DOCK	2,227'

PANAMA CITY MARINA
CONCEPT 03

TURRELL, HALL & ASSOCIATES, INC.
Marine & Environmental Consulting
3884 Exchange Ave. Suite B,
Naples, FL 34104-3732
Phone: (239) 643-0066
Fax: (239) 643-6632
email: tuna@thanaples.com

REVISED BY:	DATE:	CHANGED:

DRAWN BY: RMJ
REVIEWED BY: T.T.T
PROJECT: 19145.01
SHEET: 01
DATE: 10-23-20
SCALE: N/A
LAYOUT: 24X36 AER